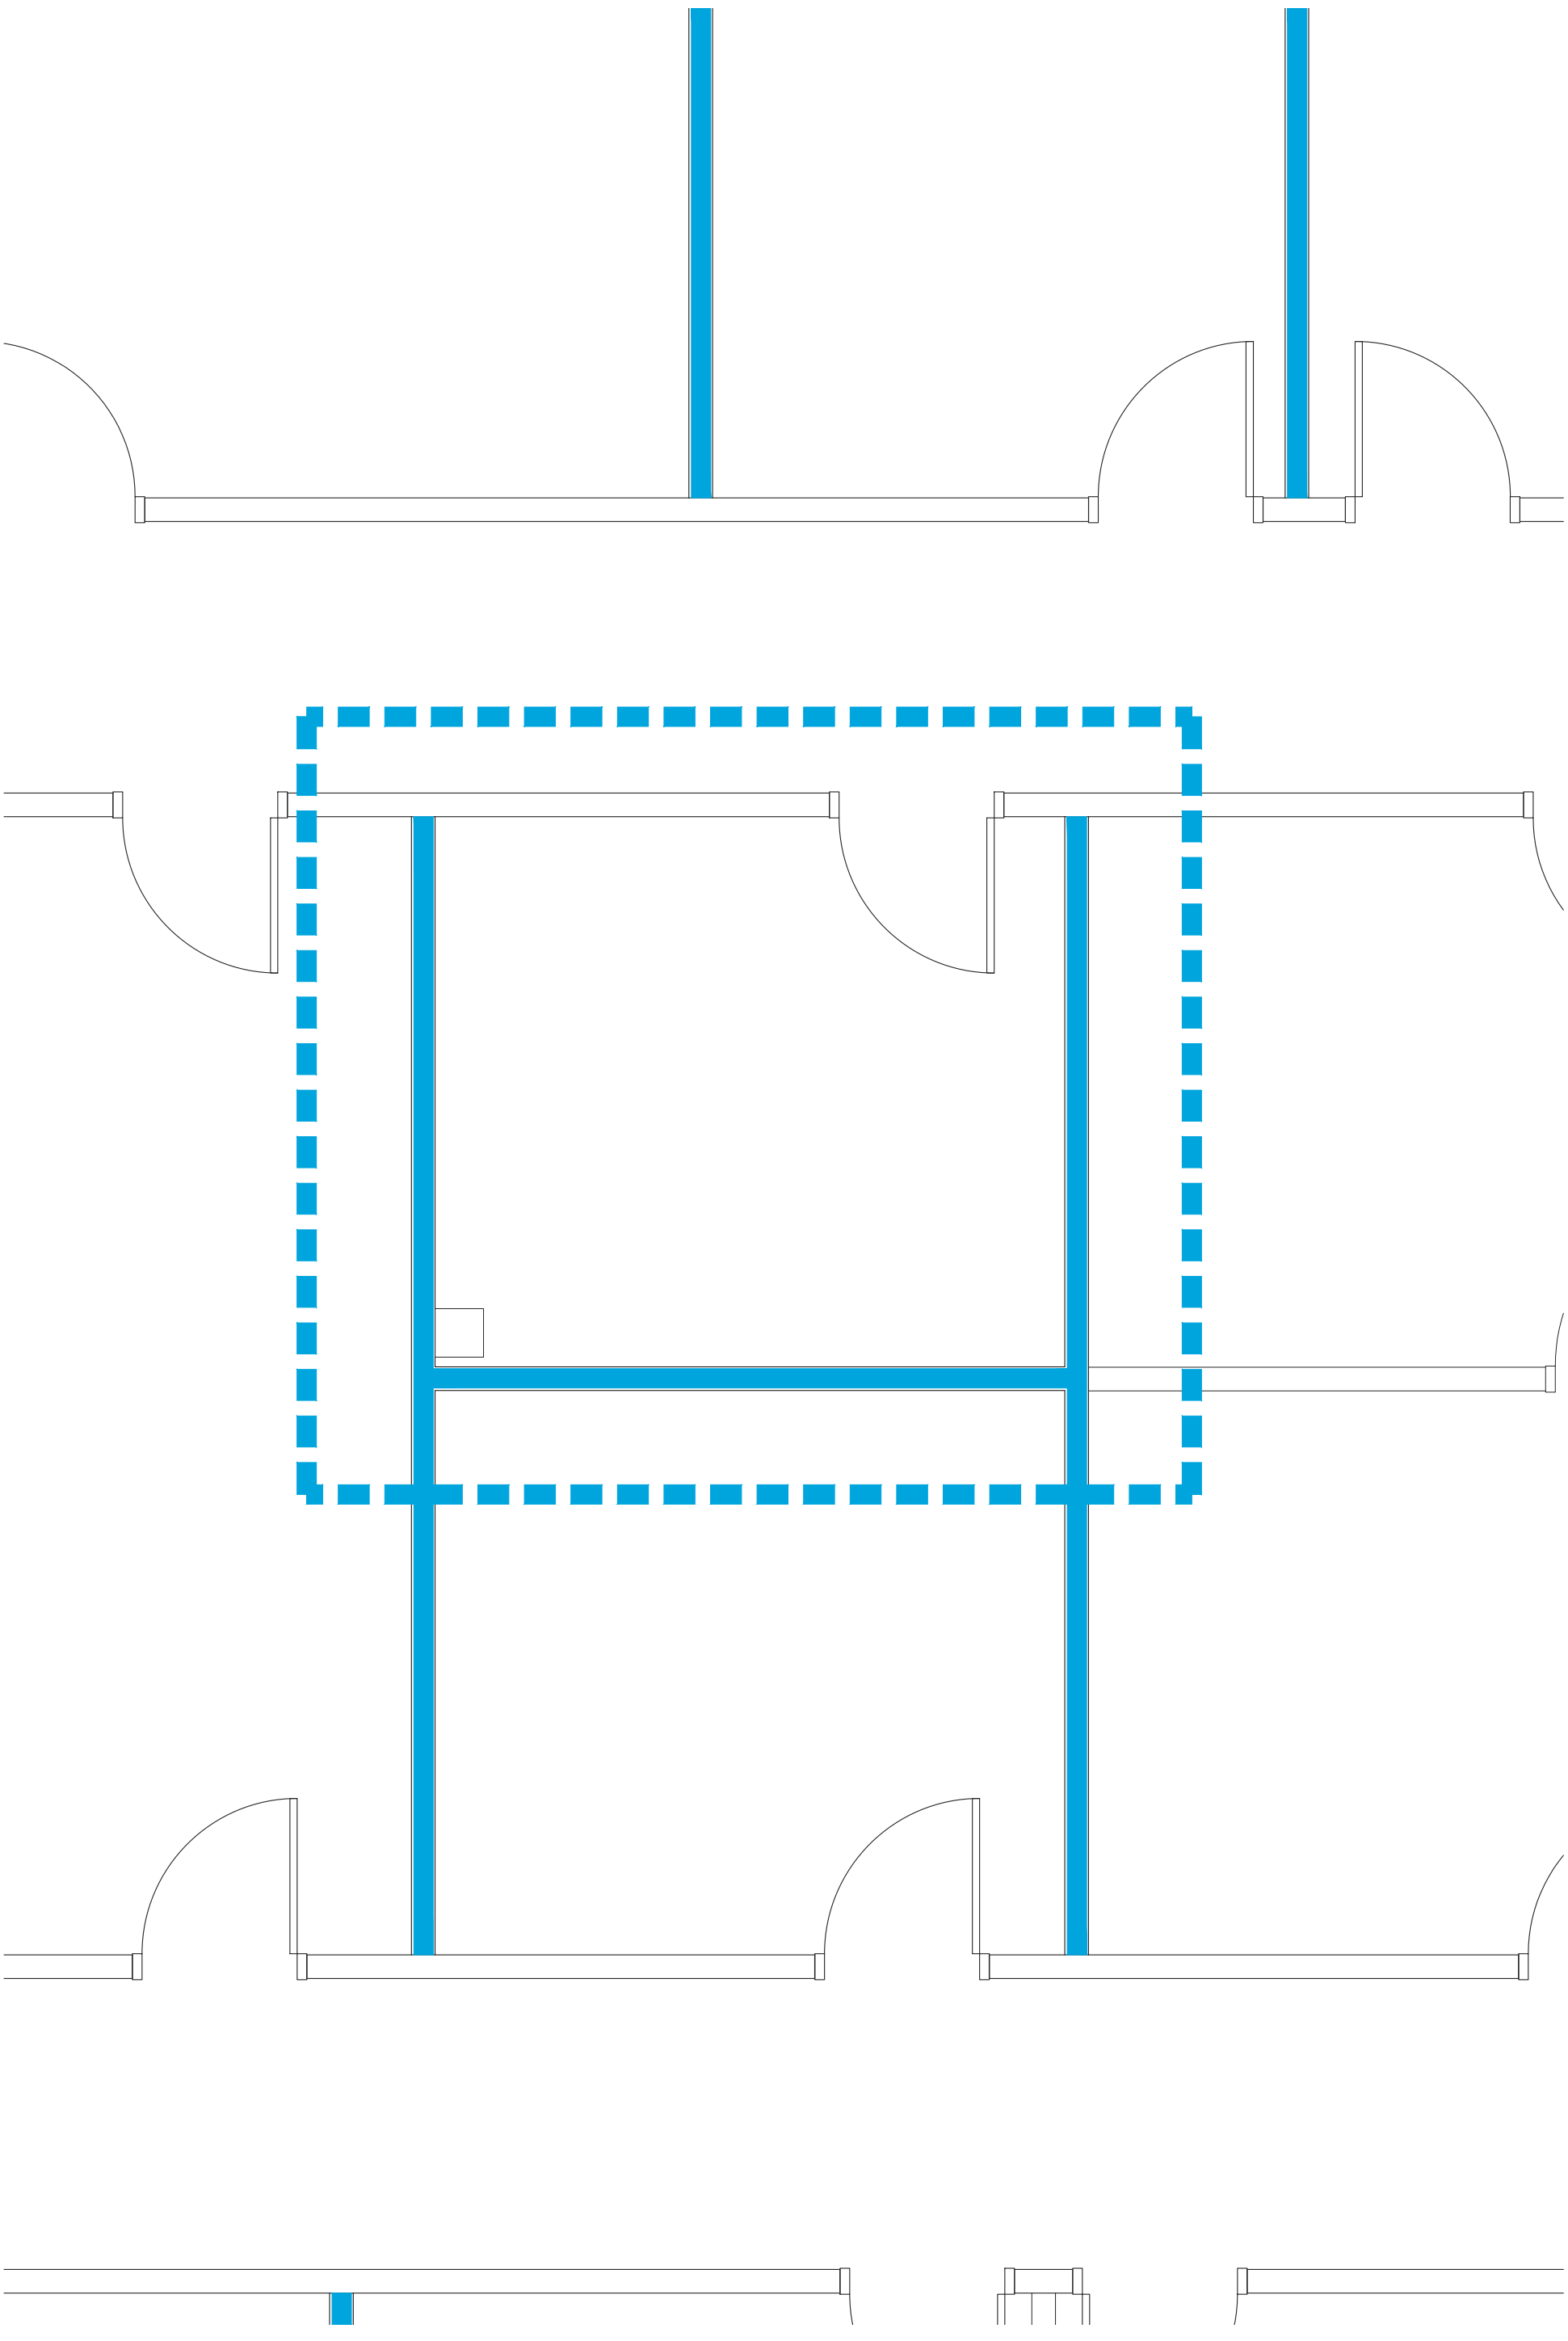

ELEVATE
DESIGN

©2016 ELEVATE DESIGN, LLC ALL RIGHTS RESERVED.

Suite 268 @ 1 City Park

FLOOR PLAN

ISSUE DATE: 08.06.2026

SCALE: 3/8"=1'-0"

3' 2' 1' 0 3'