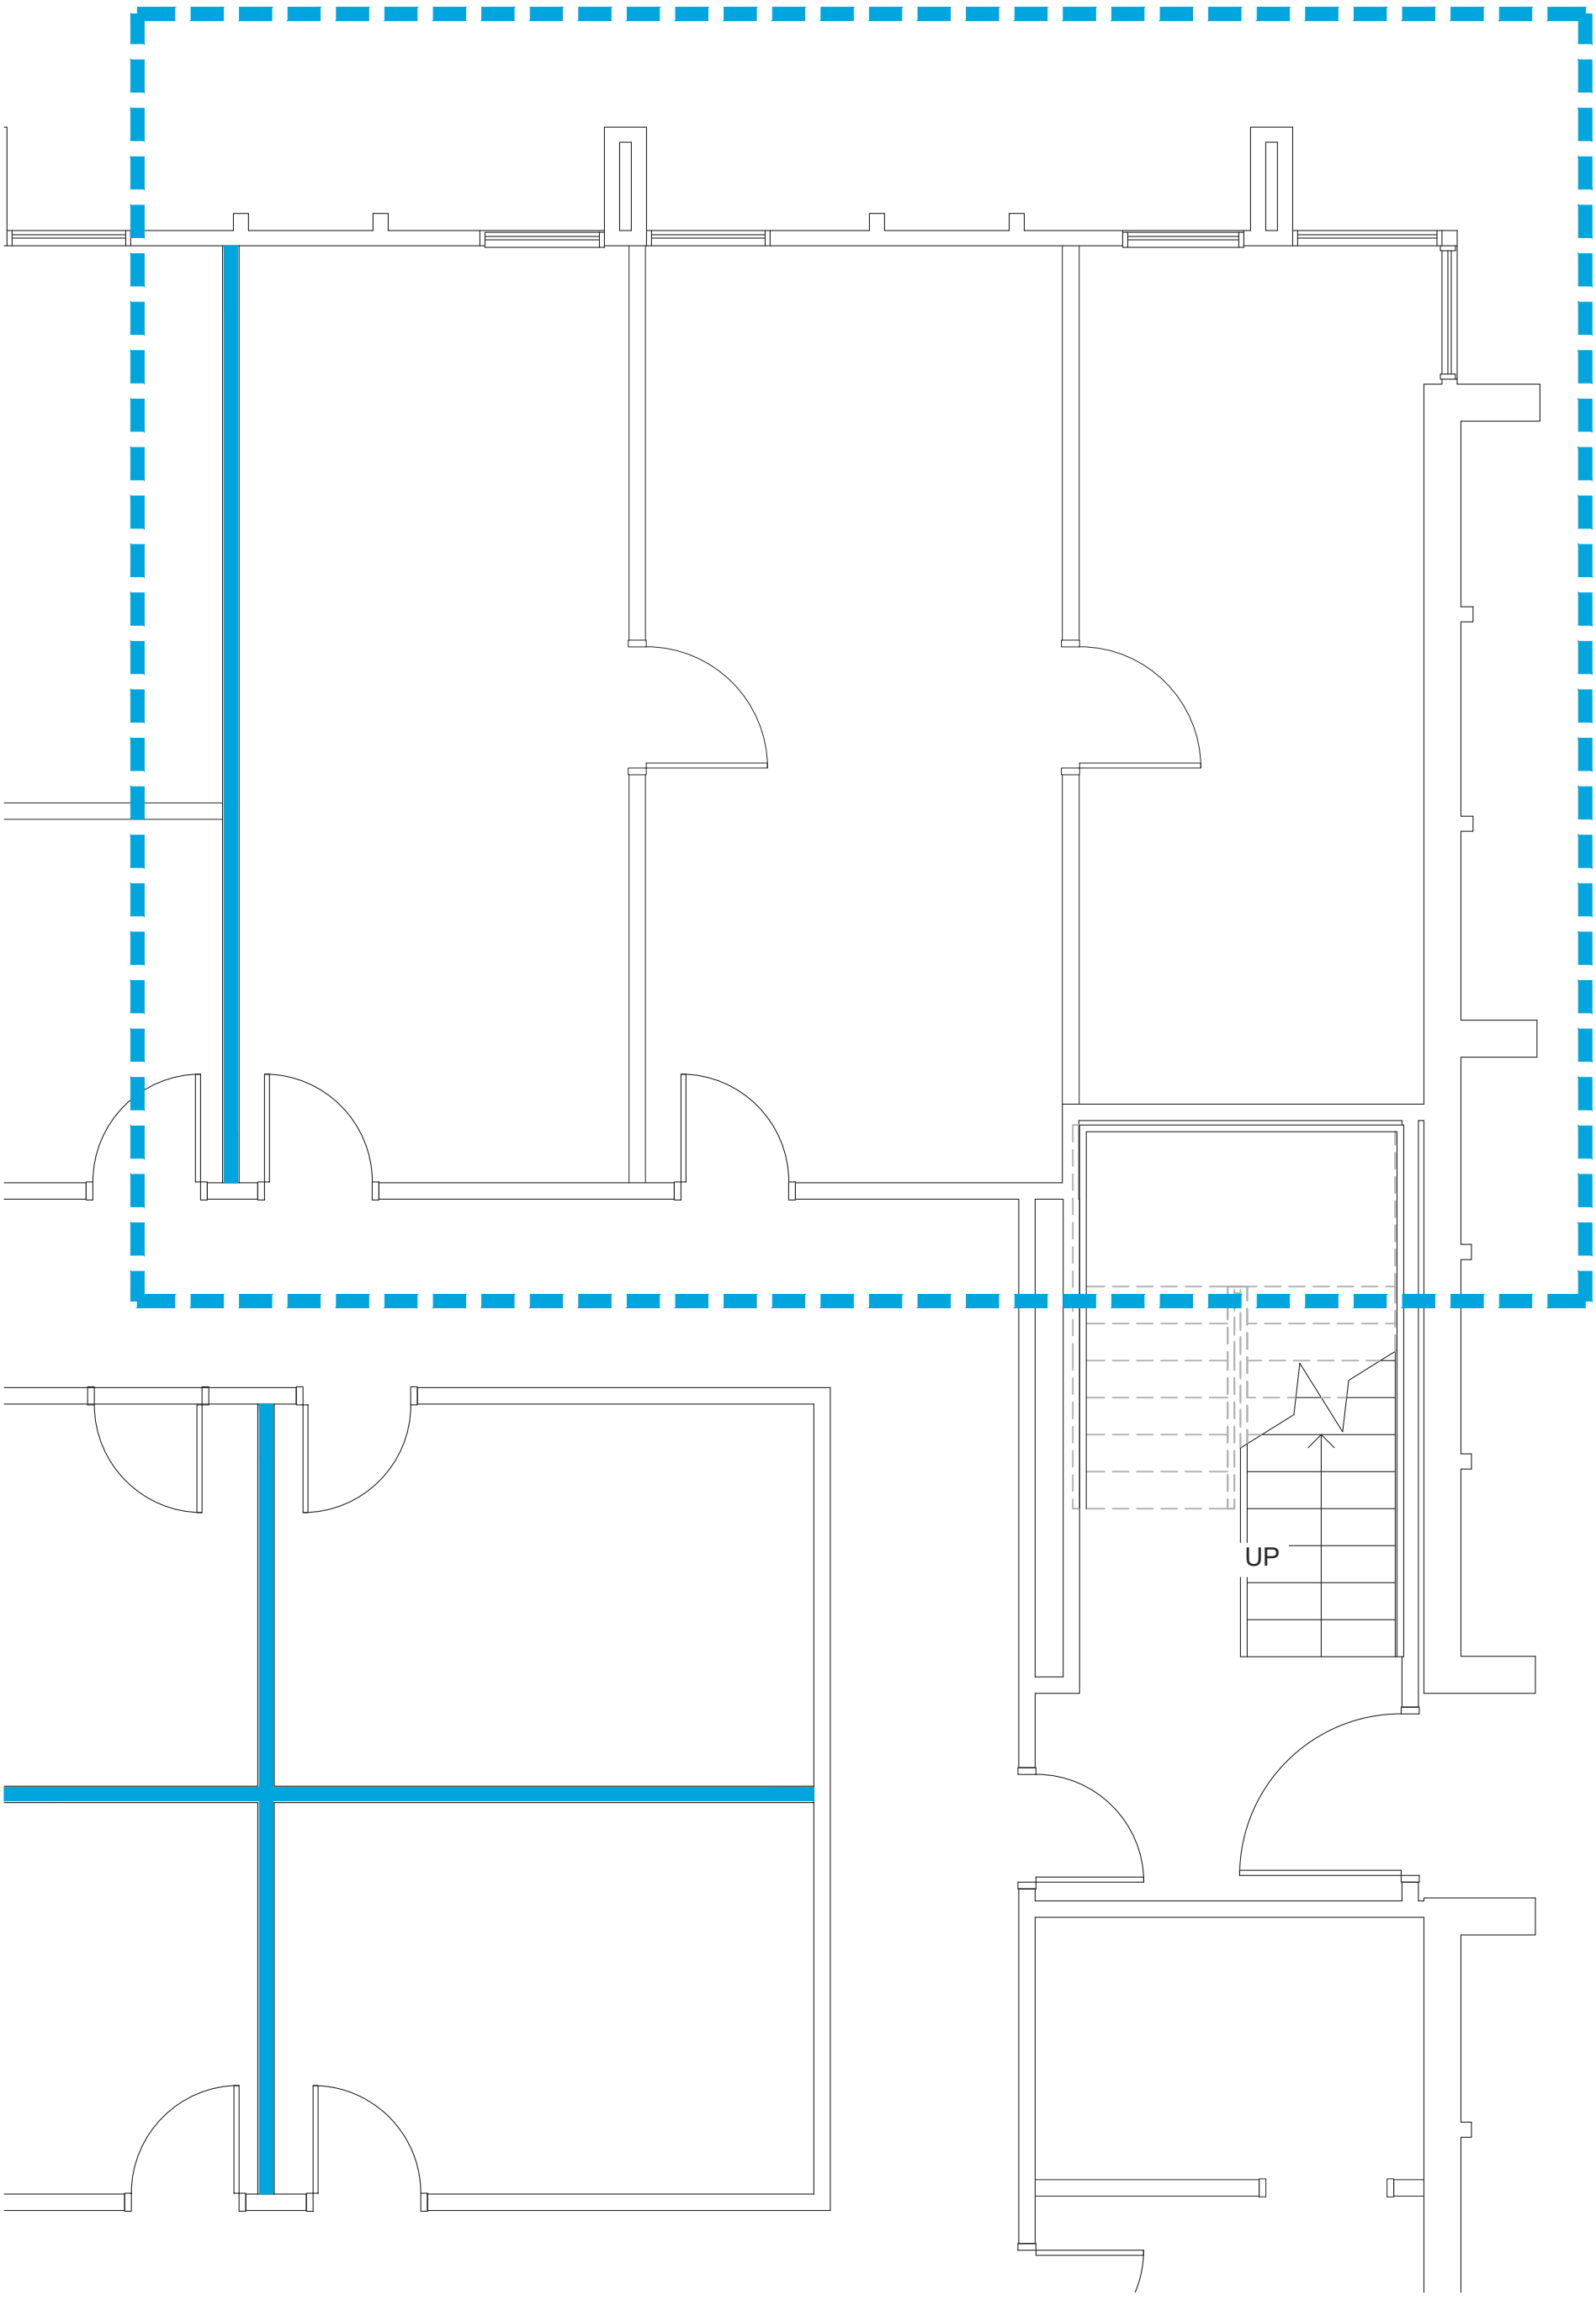

ELEVATE DESIGN

©2016 ELEVATE DESIGN, LLC ALL RIGHTS RESERVED.

Suite 298 @ 1 City Park

FLOOR PLAN

ISSUE DATE: 08.01.2026

SCALE: 3/16"=1'-0"