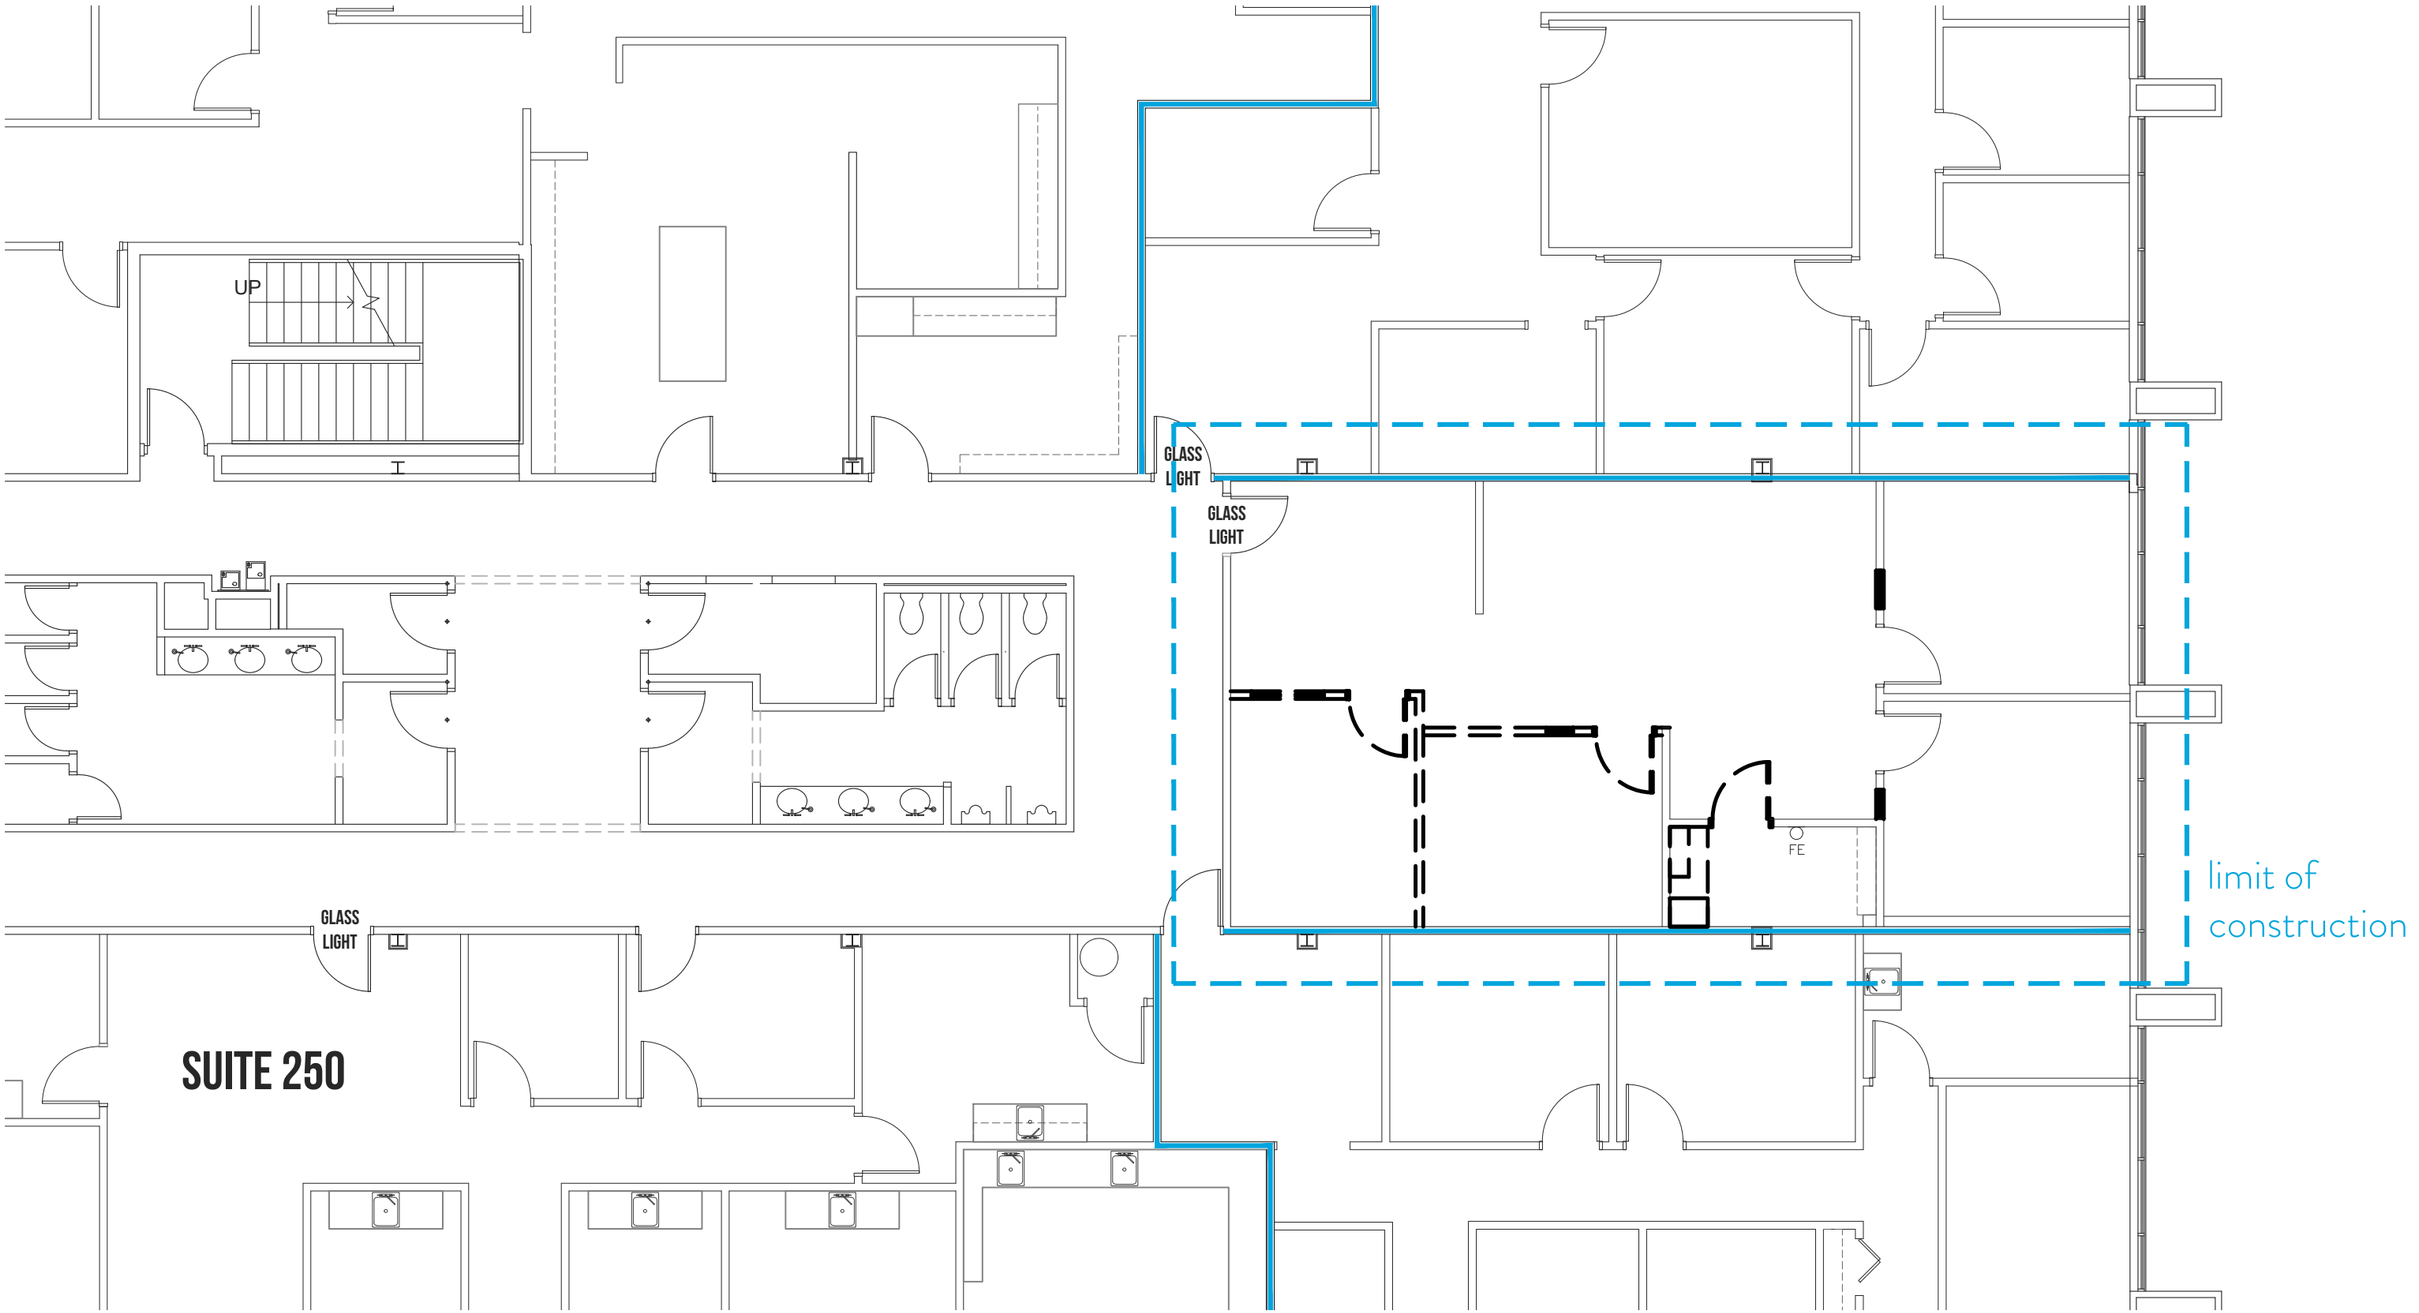

ELEVATE DESIGN

©2016 ELEVATE DESIGN, LLC ALL RIGHTS RESERVED.

Spec Suite 260 @ 4 City Park

DEMOLITION PLAN #1

ISSUE DATE: 01.23.2026

SCALE: 1/8"=1'-0"

8' 4' 0 8'

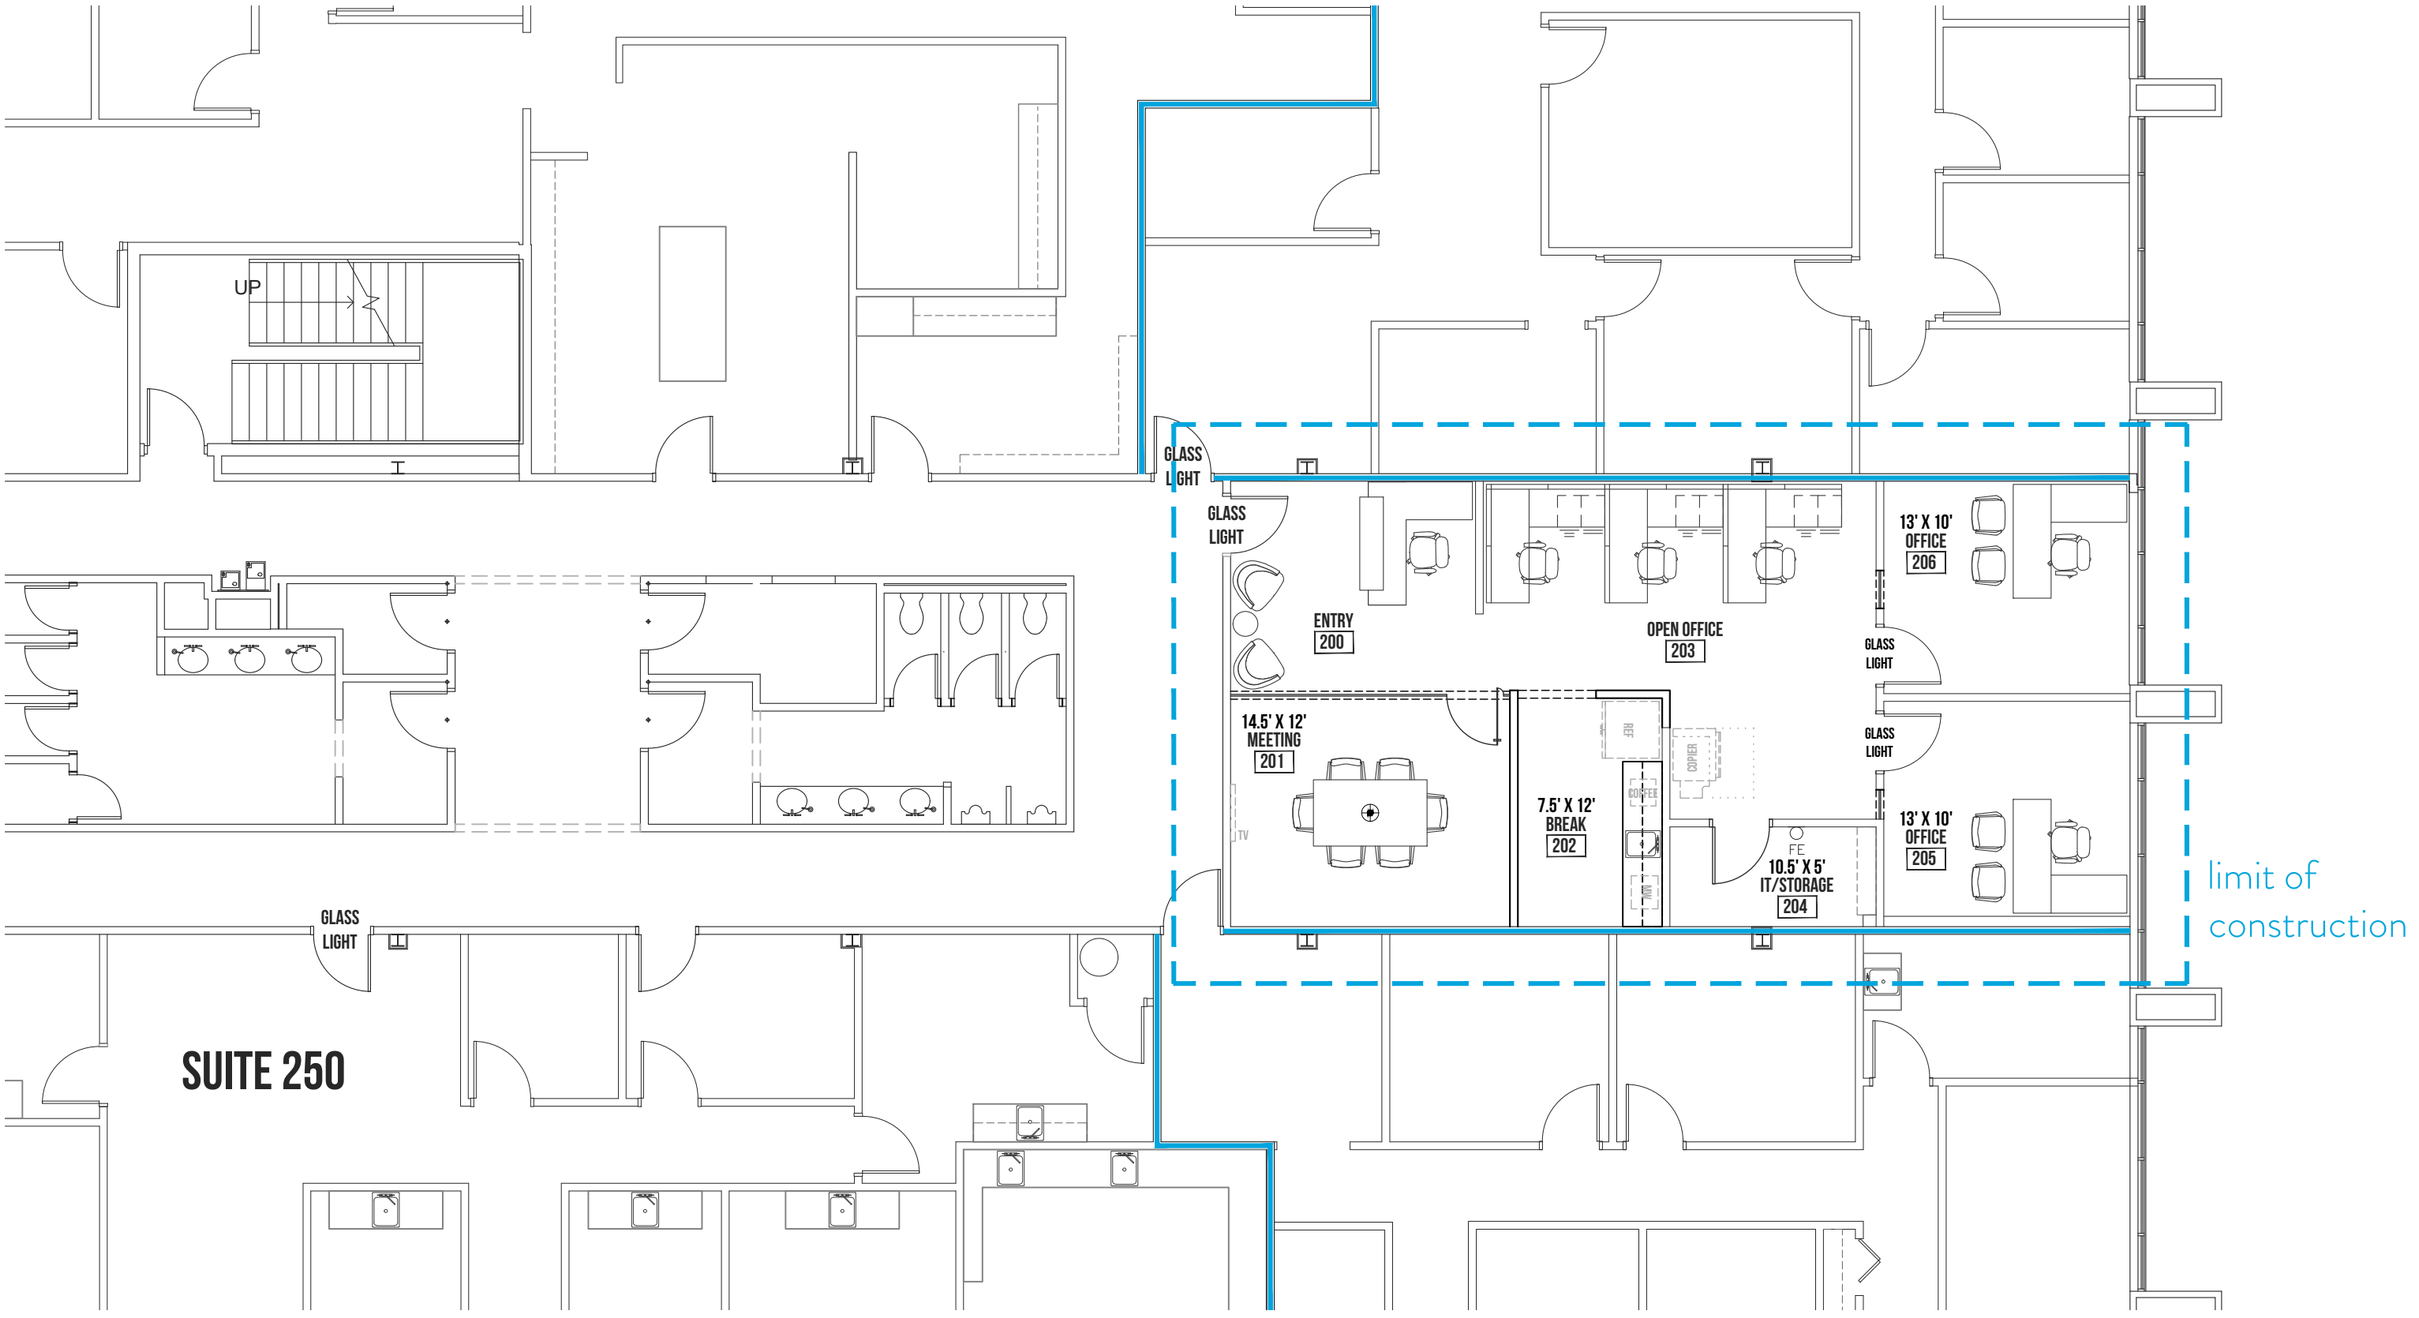

ELEVATE DESIGN

©2016 ELEVATE DESIGN, LLC ALL RIGHTS RESERVED.

Spec Suite 260 @ 4 City Park

SPACE PLAN #1

ISSUE DATE: 01.23.2026

SCALE: 1/8"=1'-0"

8' 4' 0 8'